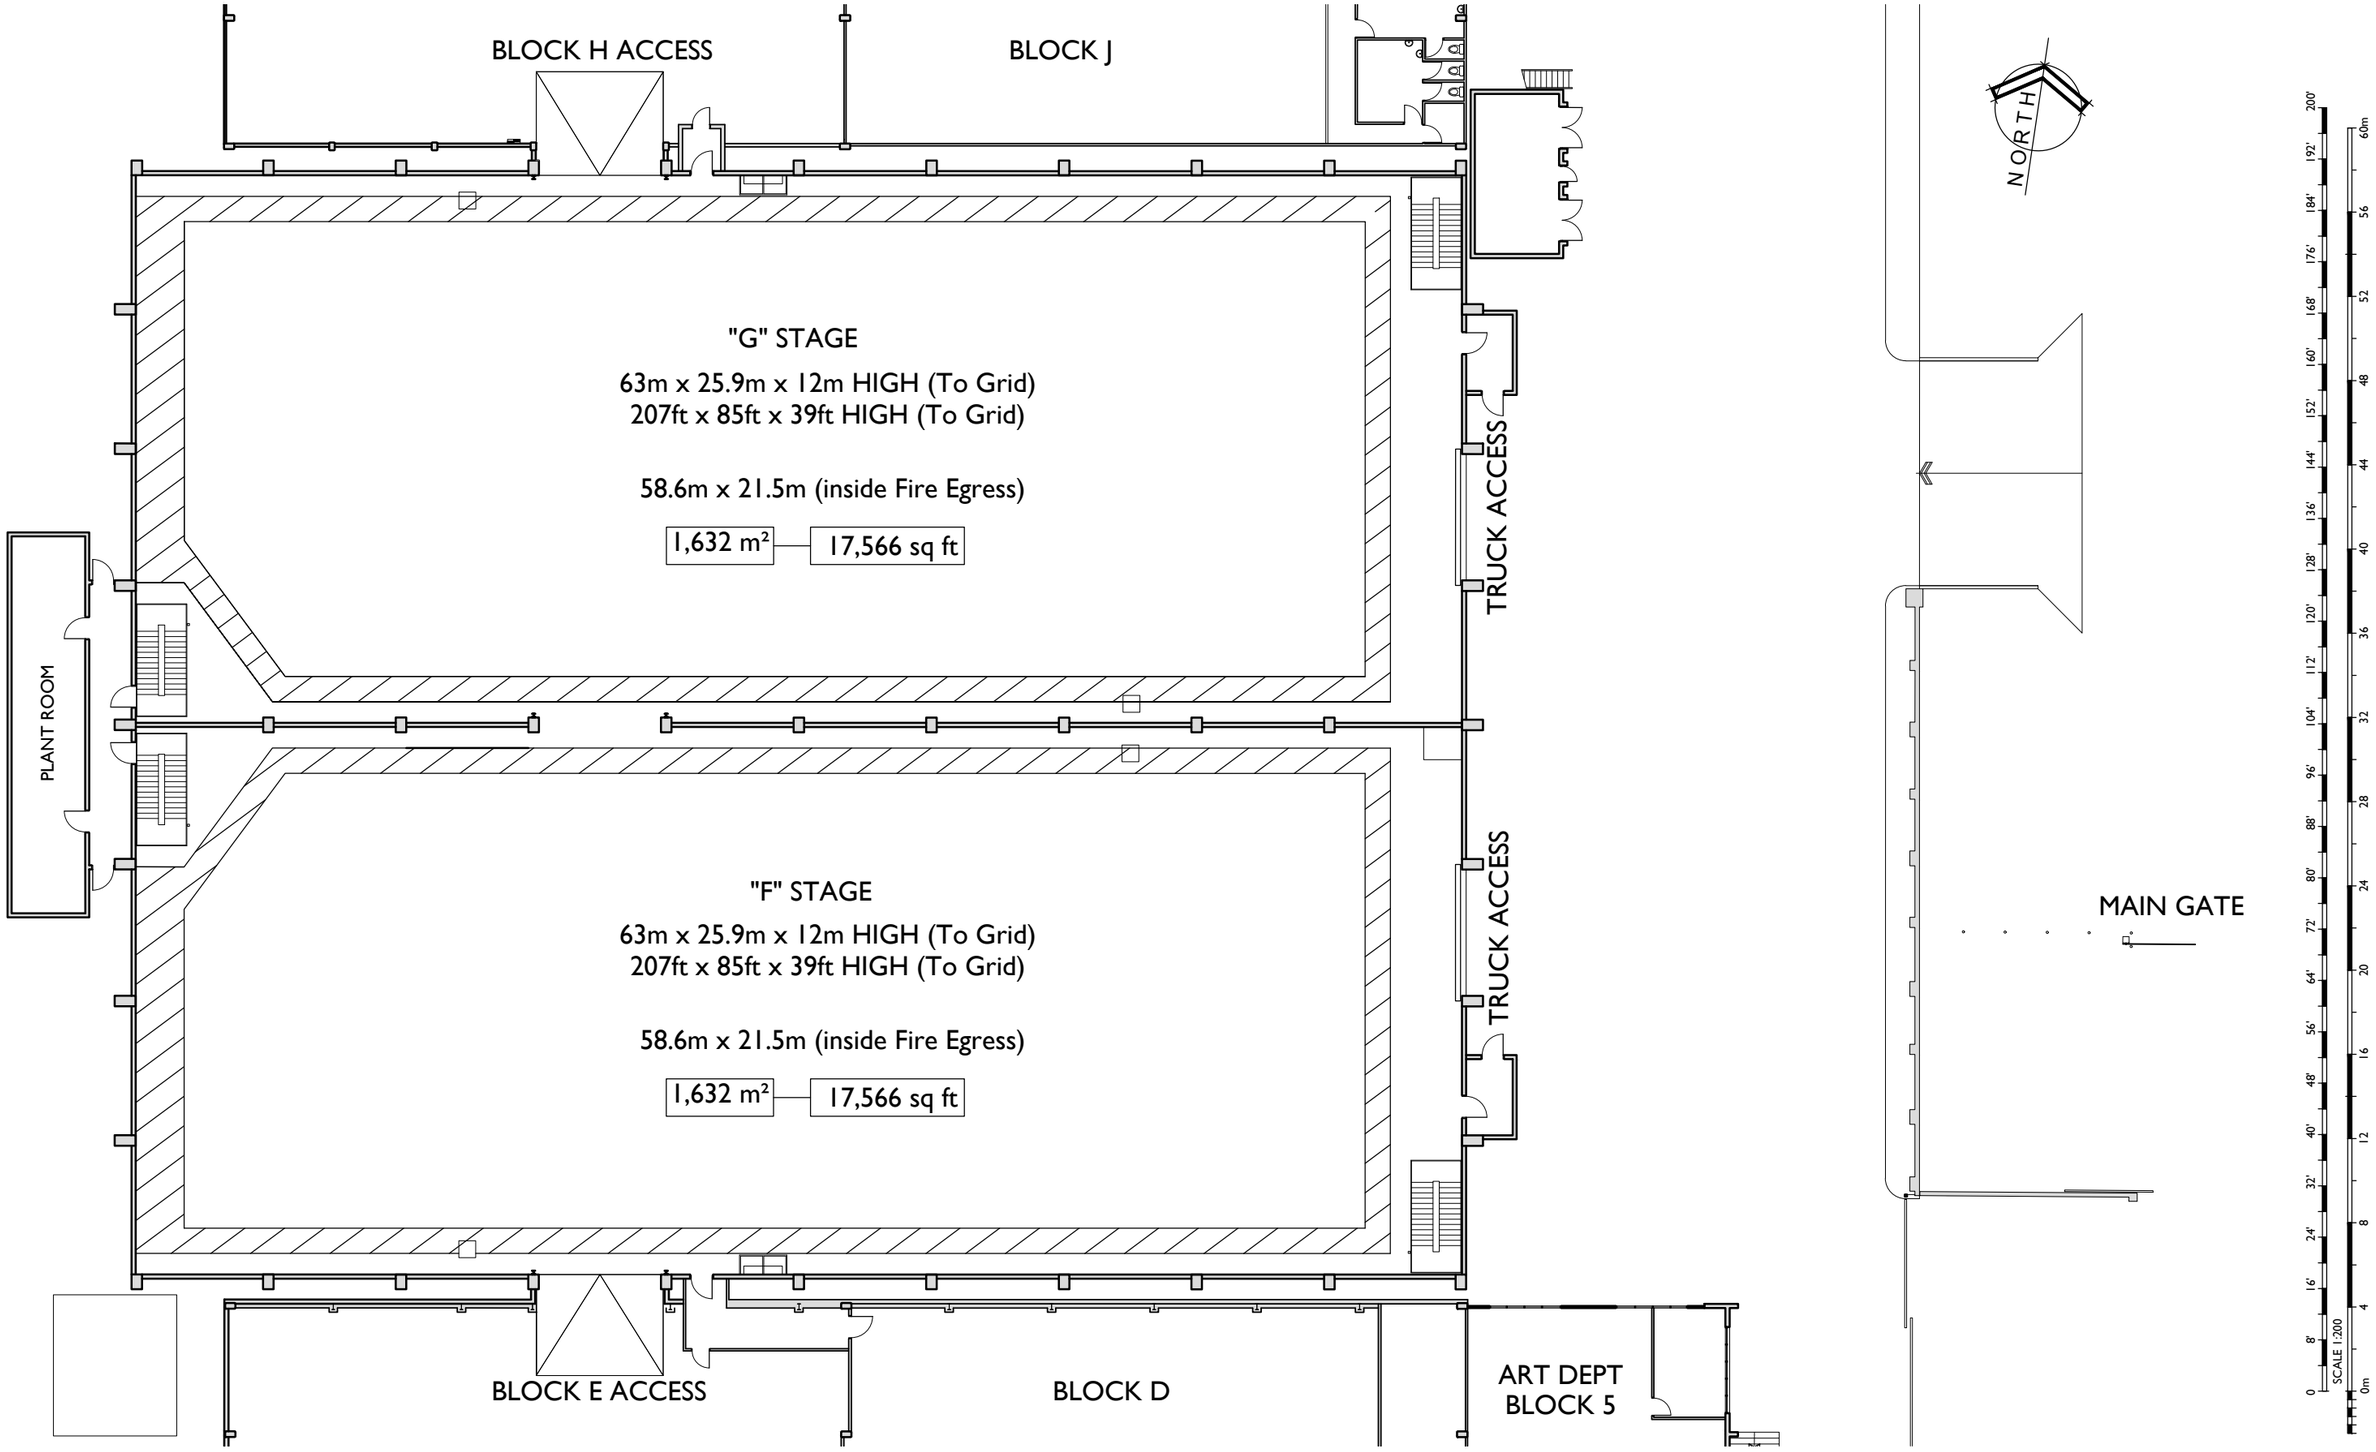

"F" Stage & "G" Stage Floor Plan

SCALE 1:200

STONE STREET STUDIOS