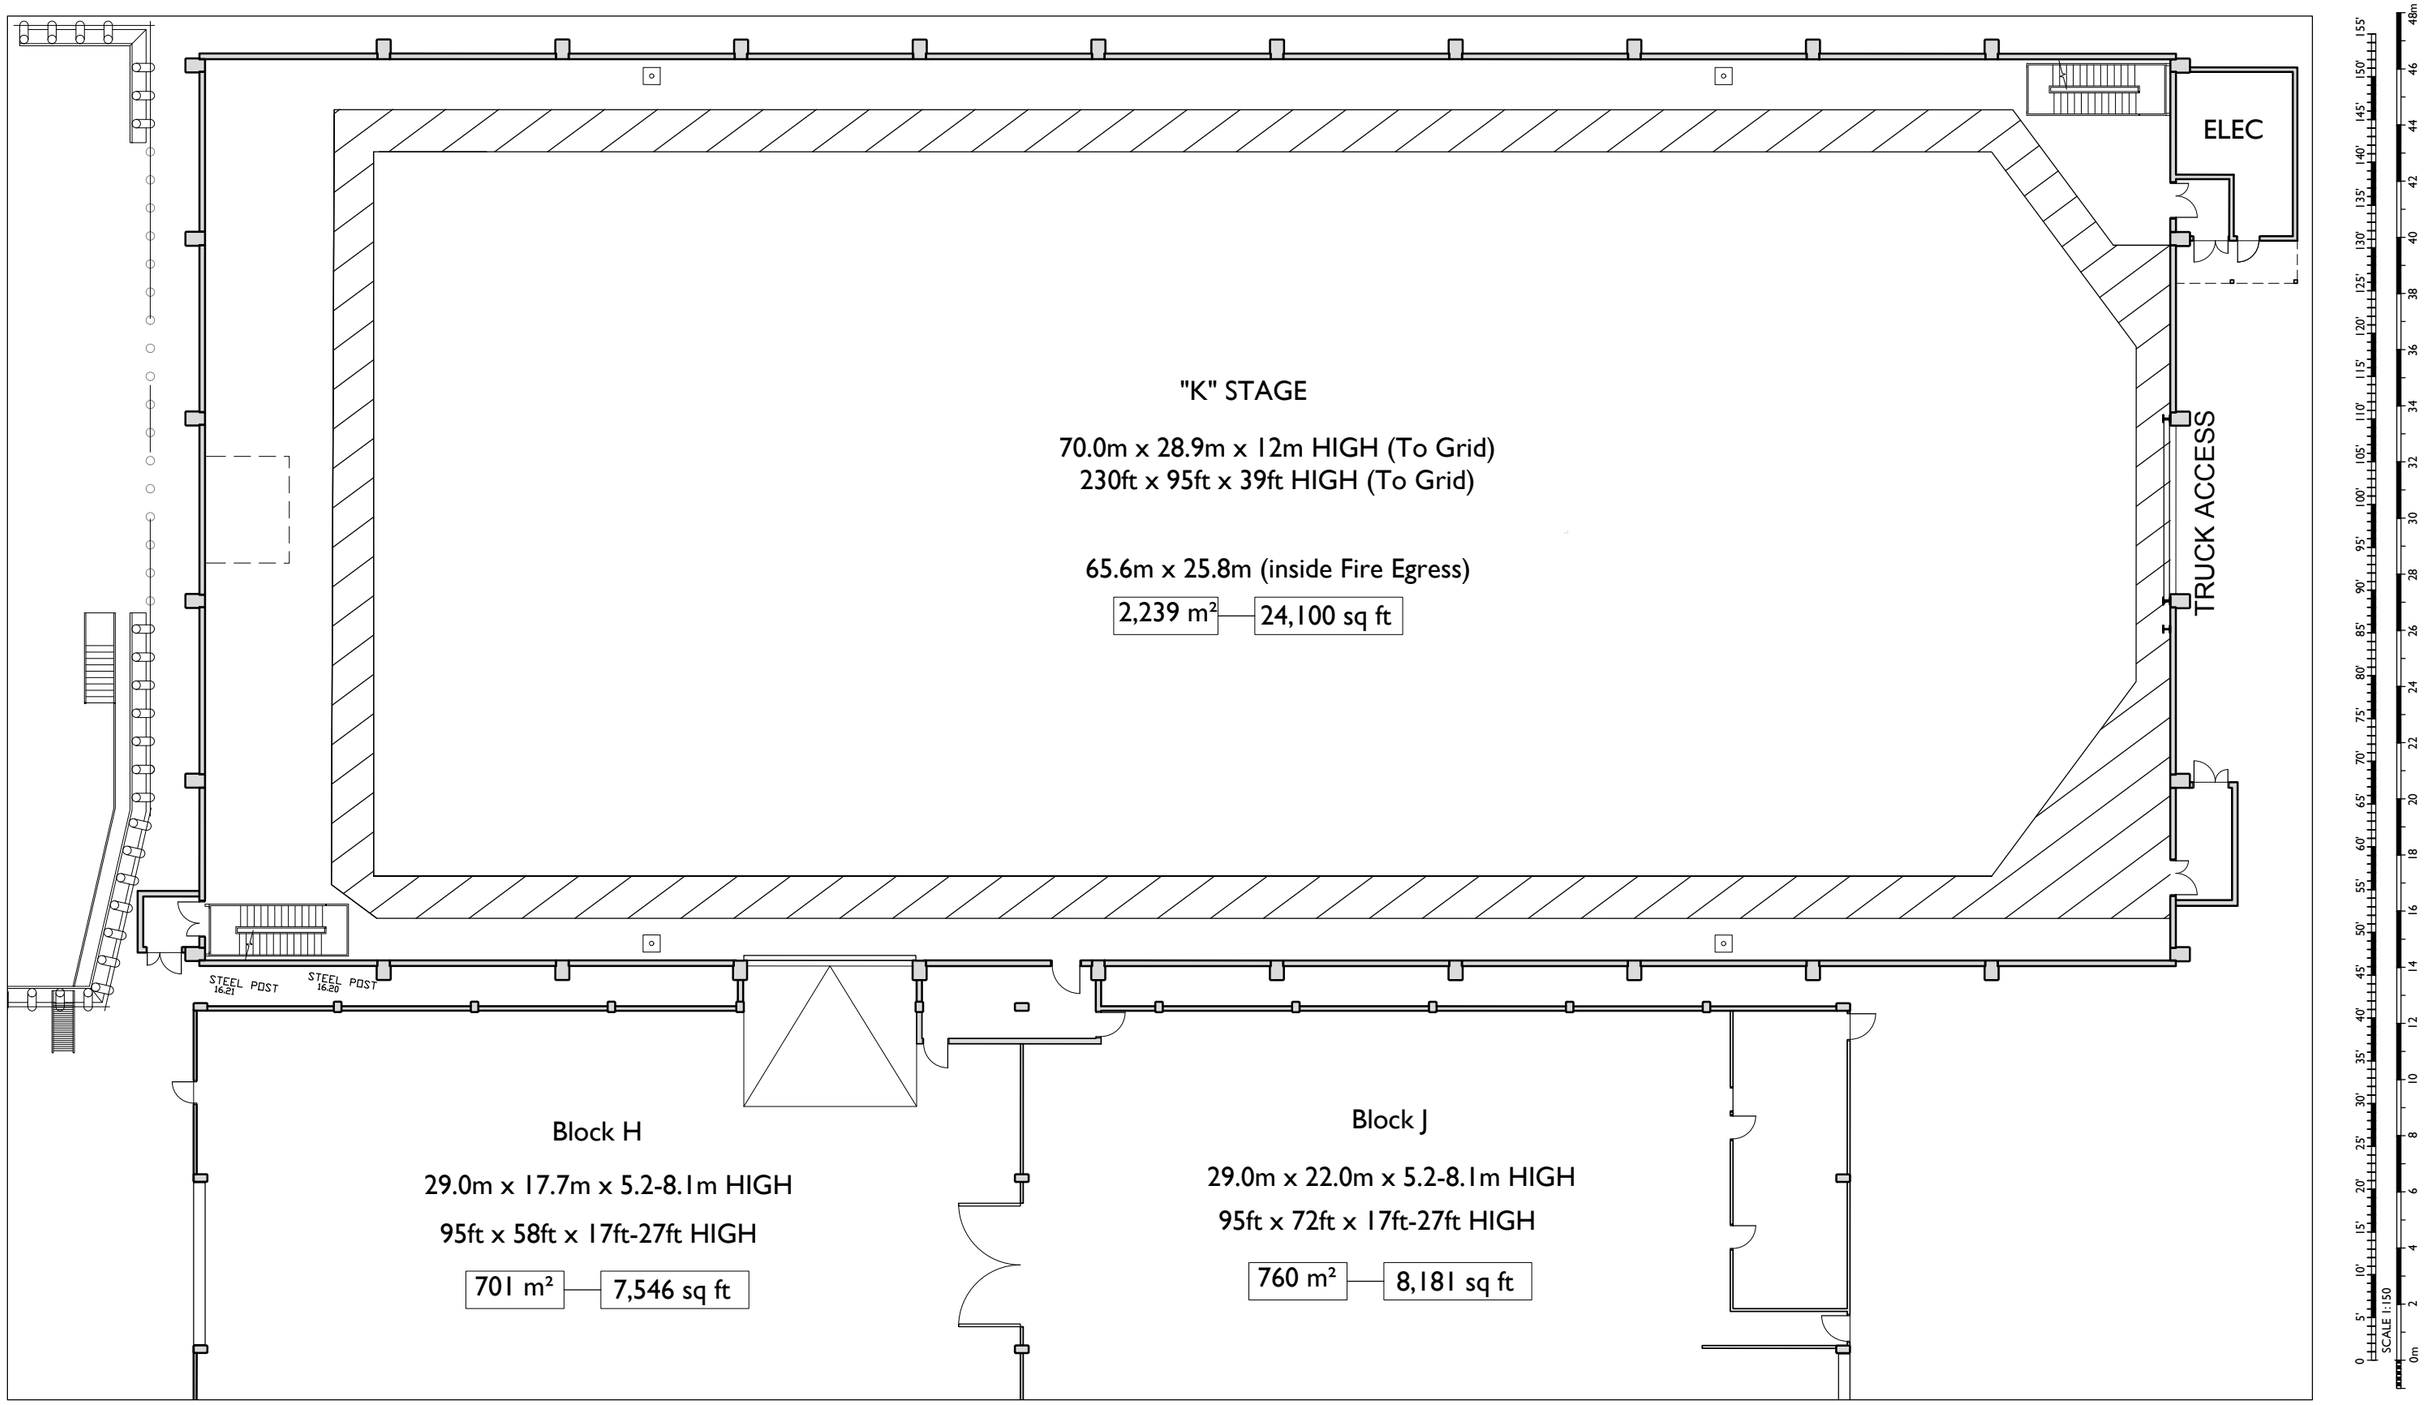

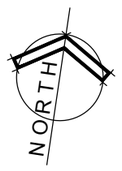

"K" Stage Floor Plan

SCALE 1:150

STONE STREET
STUDIOS